1

*** PLACE WITH ARROWS POINTING TO NEAREST AVAILABLE STOP OF THE SAME SERVICE**

*** DO NOT CLOSE MORE THAN ONE CONSECUTIVE STOP OF THE SAME SERVICE**

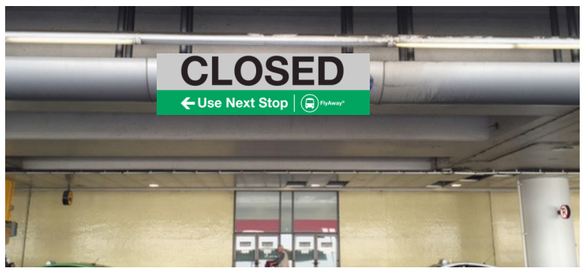

2

*** COVER BOTH SIDES OF OVERHEAD SIGN AS SHOWN**

WORK AREA

TRAFFIC LANE CLOSE

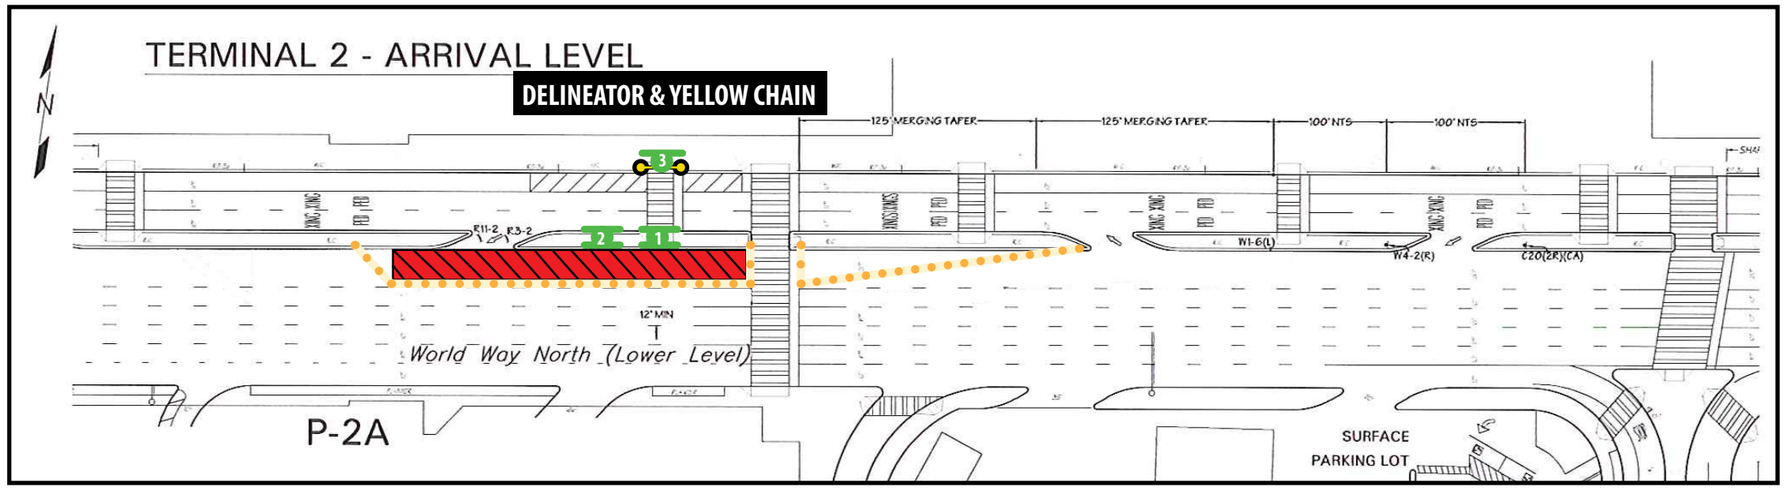

3

MOUNT TO BARRICADING

PLACE AT AFFECTED CROSSWALK

NOTE: This plan is for CALM provided sign placement only and should not be used as an official barricade or traffic plan.